

MANZANA C		MANZANA C		MANZANA C	
N°LOTE	Área	N°LOTE	Área	N°LOTE	Área
1	82.47	14	98.00	27	98.00
2	70.68	15	98.00	28	70.00
3	119.36	16	98.00		
4	75.43	17	98.00		
5	84.15	18	98.00		
6	92.87	19	98.00		
7	98.00	20	98.00		
8	98.00	21	98.00		
9	98.00	22	98.00		
10	98.00	23	98.00		
11	98.00	24	98.00		
12	98.00	25	98.00		
13	98.00	26	98.00		

MANZANA D		MANZANA D	
N°LOTE	Área	N°LOTE	Área
1	98.00	14	83.49
2	98.00	15	84.00
3	98.00	16	84.00
4	98.00	17	98.00
5	98.00	18	98.00
6	98.00	19	98.00
7	98.00	20	98.00
8	98.00	21	98.00
9	98.00	22	98.00
10	98.00	23	98.00
11	84.00	24	98.00
12	84.00	25	98.00
13	68.59	26	98.00


MANZANA E		MANZANA E	
N°LOTE	Área	N°LOTE	Área
1	98.00	15	98.00
2	98.00	16	98.00
3	98.00	17	98.00
4	98.00	18	98.00
5	98.00	19	98.00
6	98.00	20	98.00
7	98.00	21	98.00
8	84.00	22	98.00
10	84.00	23	98.00
11	84.00		
12	103.97		
13	105.42		
14	98.00		

JORGE SEPULVEDA
DEL 1 AL 4=81.05ML

1 HAS 7189M2

CUADRO DE COORDENADAS

PUNTO	NORTE	ESTE
1	1375873.847	1047534.966
2	1375879.481	1047764.924
3	1375771.985	1047781.491
4	1375793.291	1047538.957

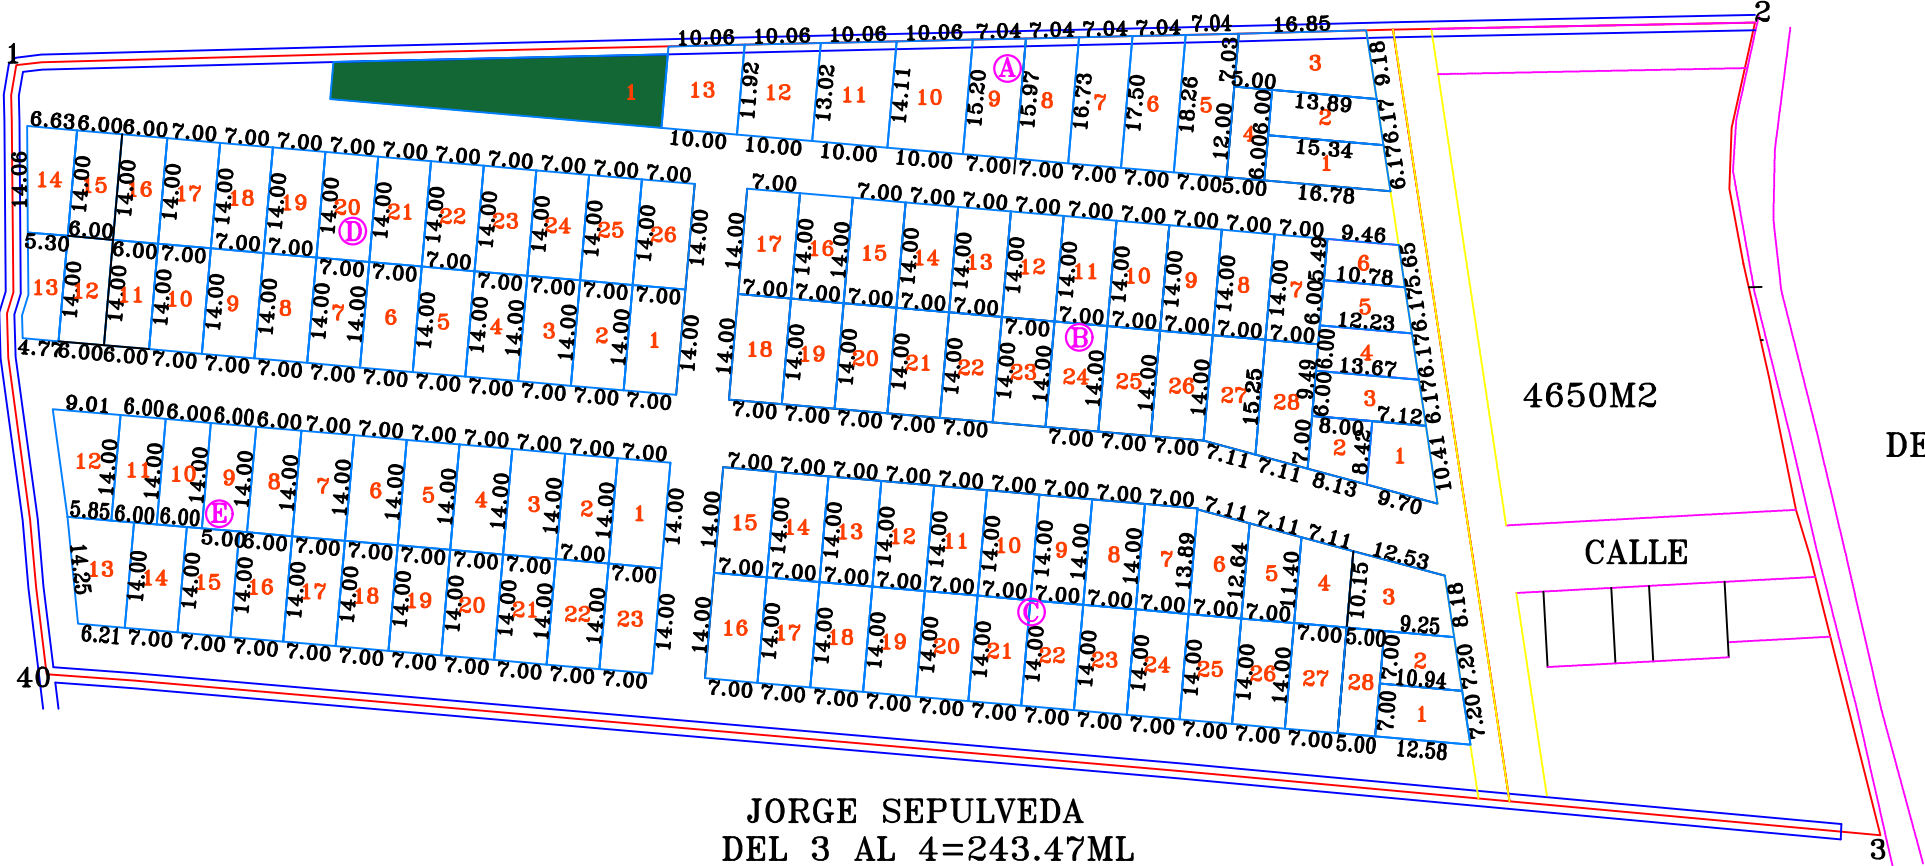


MANZANA A		MANZANA B		MANZANA B		MANZANA	
N°LOTE	Área	N°LOTE	Área	N°LOTE	Área	N°LOTE	Área
1	96.34	1	76.25	14	98.00	27	102.36
2	87.68	2	61.69	15	98.00	28	111.08
3	143.16	3	86.37	16	98.00		
4	60.00	4	77.70	17	98.00		
5	130.51	5	69.04	18	98.00		
6	125.15	6	55.59	19	98.00		
7	119.80	7	98.00	20	98.00		
8	114.44	8	98.00	21	98.00		
9	109.08	9	98.00	22	98.00		
10	146.54	10	98.00	23	98.00		
11	135.61	11	98.00	24	98.00		
12	124.69	12	98.00	25	98.00		
13	113.76	13	98.00	26	98.00		

1 375 900 N

VIA PUBLICA
DEL 2 AL 3=110.18ML

1 375 800 N

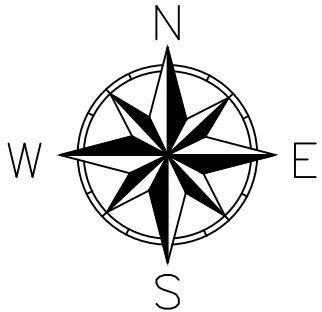

1 375 700 N

PREDIO:	PROPIETARIO:	AREA:	ESCALA:
PARCELA 4		2 HAS 1839M2	1:1000
LEVANTO:	CALCULO Y DIBUJO:	CORREGIMIENTO: CURRULAO	DEPARTAMENTO:
JAIRO ANDRES ARGUMEDO GOMEZ TP: 01-21057	JAIRO ANDRES ARGUMEDO GOMEZ TP: 01-21057	MUNICIPIO: TURBO	ANTIOQUIA

